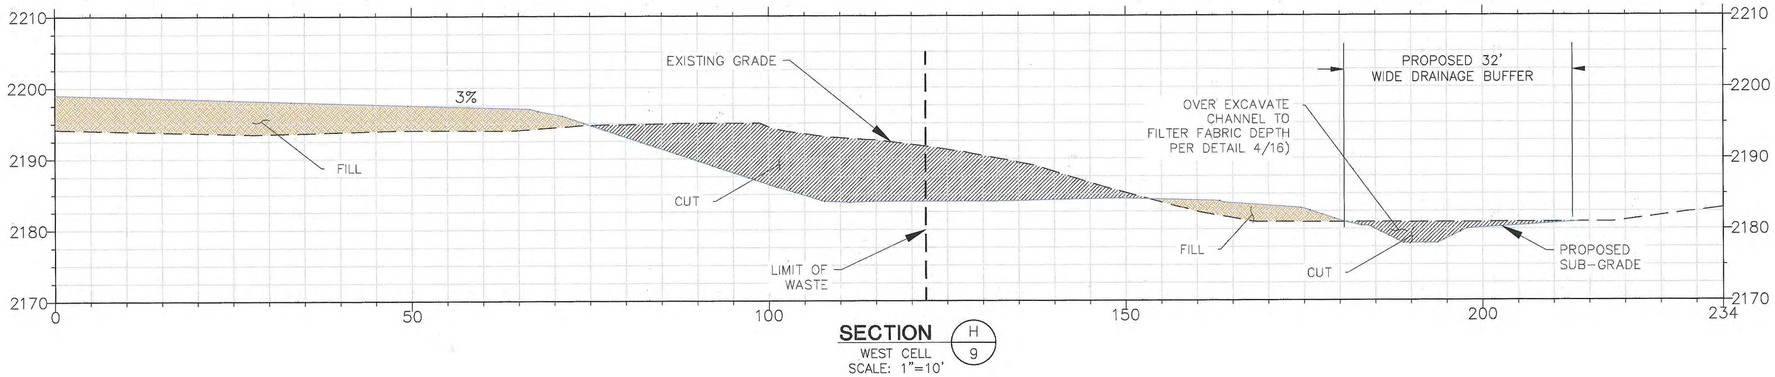

SECTION H/9
WEST CELL
SCALE: 1"=10'

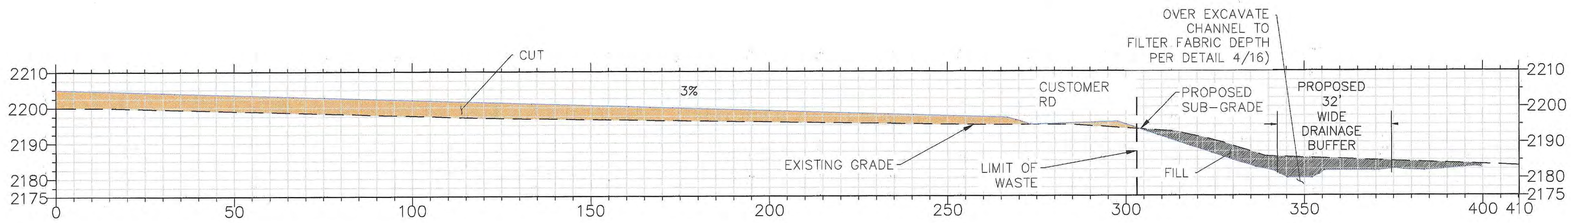

SECTION I/9
WEST CELL
SCALE: 1"=20'

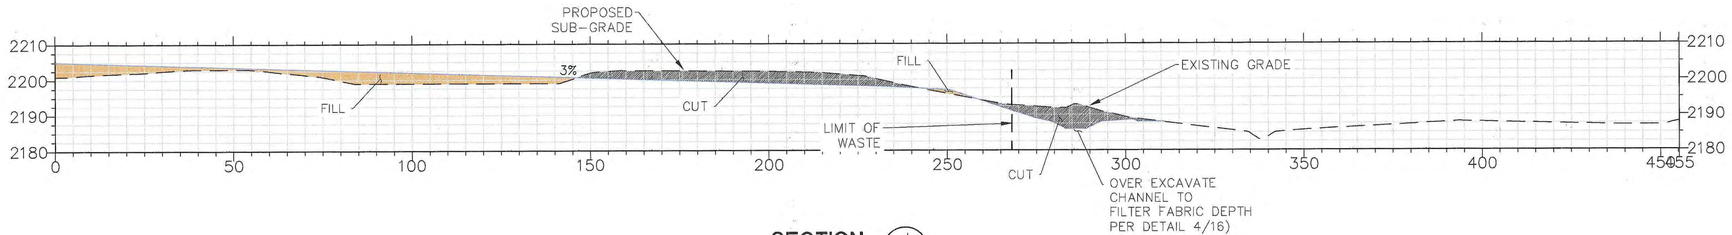

SECTION J/9
WEST CELL
SCALE: 1"=20'

F:\DATA\CLIENTS\PIMA COUNTY\INA ROAD LANDFILL CLOSURE\DRAWINGS\PH 1\IRCL_ROUGH-GRADING-PLANS.DWG

REV.	DATE	DESCRIPTION	CK BY
1			
2			
3			
4			
5			

CALL TWO WORKING DAYS BEFORE YOU DIG
1-800-STAKE-IT

Professional Registered Engineer
CERTIFICATE NO.
27880
KEITH A.
DAWSON
ARIZONA U.S.A.

SHEET TITLE: CROSS SECTIONS H, I & J

PROJECT TITLE: PHASE 1 CLOSURE PLANS (ROUGH GRADING) FOR THE INA ROAD CONSTRUCTION DEBRIS LANDFILL

CLIENT: PIMA COUNTY SOLID WASTE MANAGEMENT
5301 W. INA ROAD
TUCSON, ARIZONA 85743
PHONE(520)744-6173 FAX(520)744-4013

TETRA TECH
CONSULTING CIVIL & ENVIRONMENTAL ENGINEERS
3822 E. UNIVERSITY DR. SUITE 2
PHOENIX, AZ 85034 (602) 267-0336

PROJECT NO.	DESIGNED	DRAWN	CHK BY
197-2019-0078	T.L. & G.S.	G.B.	D.E.
FIELD BY	CHK BY	APP BY	
K.J. T.L. & G.S.	K.J.		

CADD FILE:

DATE: 07-2019

SCALE:

DRAWING NO.
9 of 16

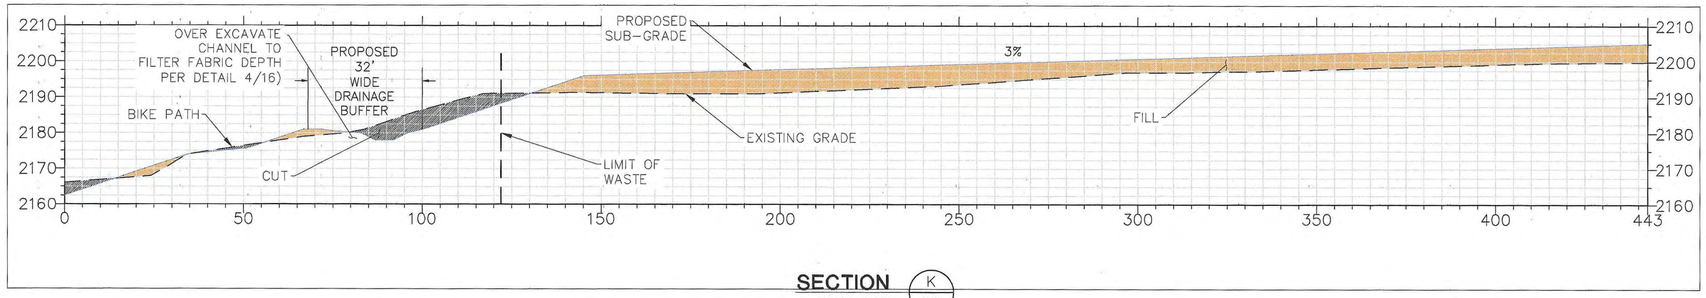

SECTION K / 10

WEST CELL
SCALE: 1"=20'

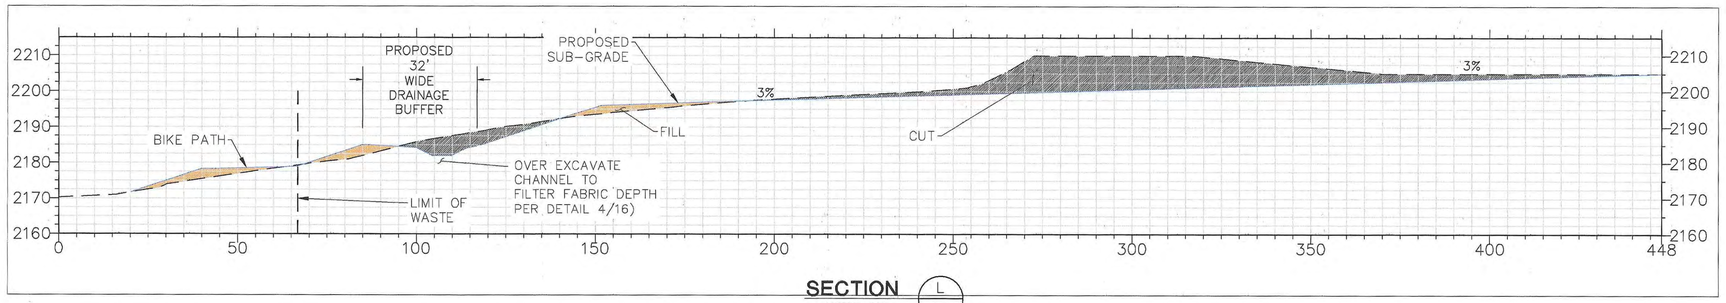

SECTION L / 10

WEST CELL
SCALE: 1"=20'

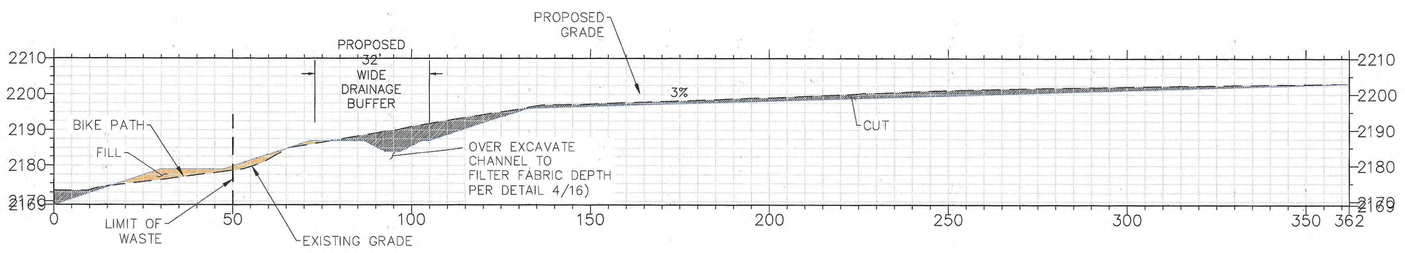

SECTION M / 10

WEST CELL
SCALE: 1"=20'

F:\DATA\CLIENTS\PIMA COUNTY\INA ROAD LANDFILL CLOSURE\DRAWINGS\PH 1\RCL_ROUGH-GRADING-PLANS.DWG

REV.	DATE	DESCRIPTION	CK BY
1			
2			
3			
4			
5			

CALL TWO WORKING DAYS BEFORE YOU DIG
ARIZONA BLUE STAKE, INC.
1-800-STAKE-IT

Professional Registered Engineer
CERTIFICATE NO. 27681
KEVIN L. LARSON
Date Signed 6/28/19
ARIZONA U.S.A.

SHEET TITLE: CROSS SECTIONS K, L & M

PROJECT TITLE: PHASE 1 CLOSURE PLANS (ROUGH GRADING) FOR THE INA ROAD CONSTRUCTION DEBRIS LANDFILL

CLIENT
PIMA COUNTY SOLID WASTE MANAGEMENT
5301 W. INA ROAD
TUCSON, ARIZONA 85743
PHONE(520)744-6173 FAX(520)744-4013

TETRA TECH
CONSULTING CIVIL & ENVIRONMENTAL ENGINEERS
3822 E. UNIVERSITY DR. SUITE 2
PHOENIX, AZ. 85034 (602) 267-0336
PROJ. NO. 103P0078
DES. BY: K.J., T.L. & G.S.
DWN. BY: T.L. & G.S.
CHK. BY: K.J.
QA/QC BY: G.B.
APP. BY: D.E.

CADD FILE:
DATE: 07-2019
SCALE:
DRAWING NO. 10 of 16

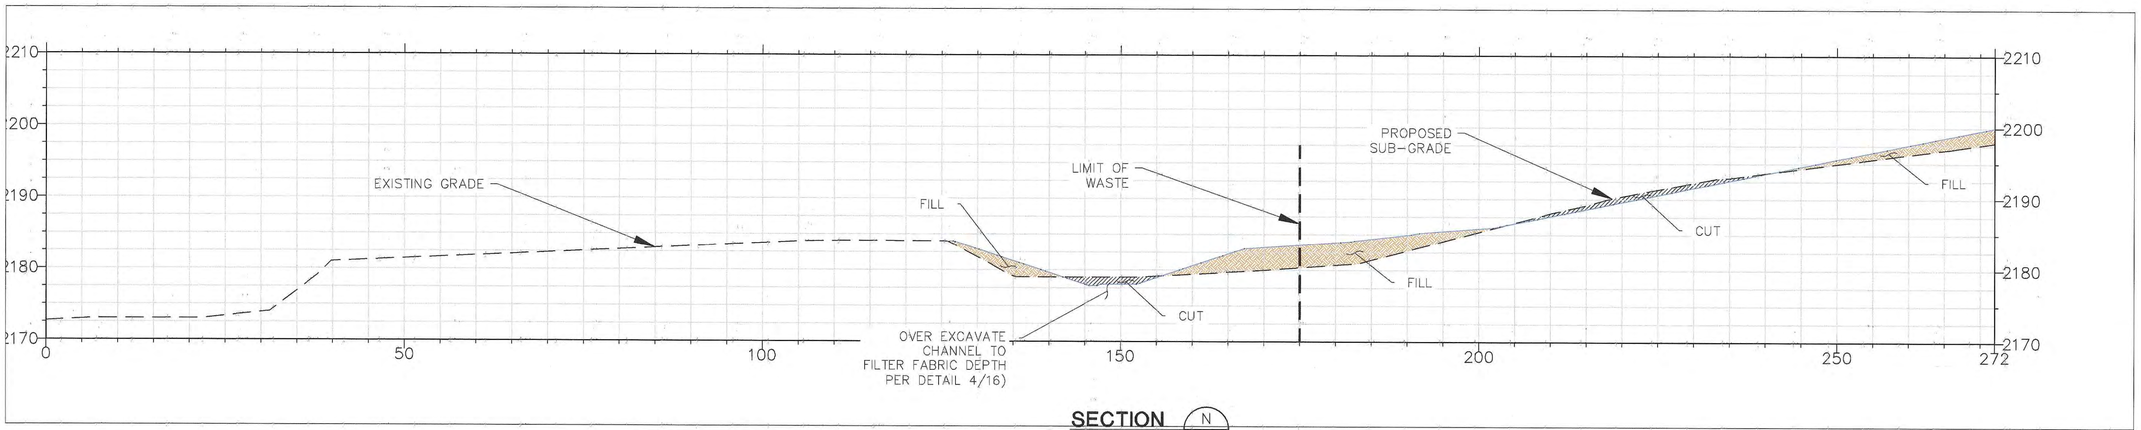

SECTION N/11
WEST CELL
SCALE: 1"=10'

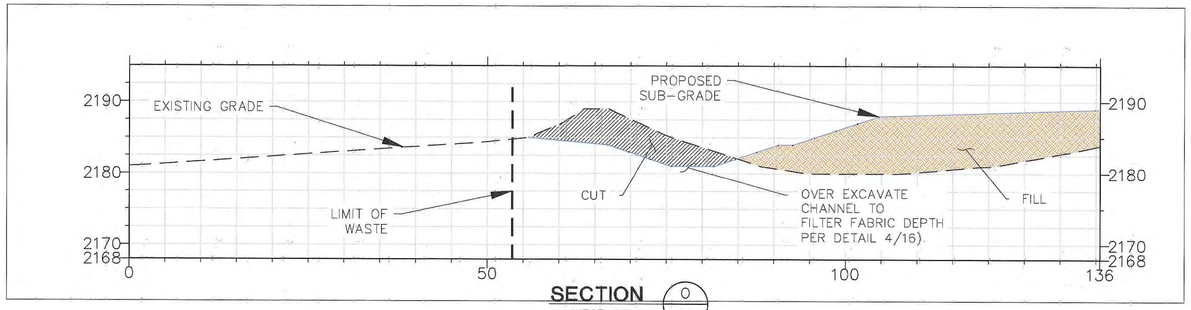

SECTION O/11
WEST CELL
SCALE: 1"=10'

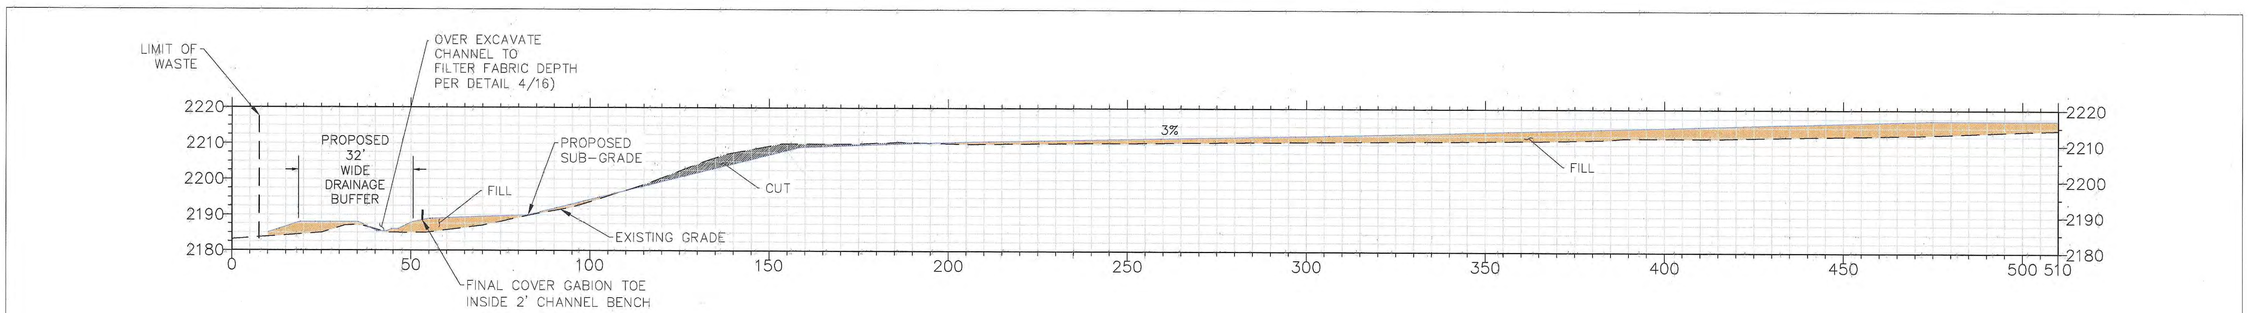

SECTION P/11
WEST CELL
SCALE: 1"=20'

F:\DATA\CLIENTS\PIMA COUNTY\INA ROAD LANDFILL CLOSURE\DRAWINGS\PH 1\IRCL_ROUGH-GRADING-PLANS.DWG

REV.	DATE	DESCRIPTION	CK BY

CALL TWO WORKING DAYS BEFORE YOU DIG
ARIZONA BLUE STAKE, INC.
1-800-STAKE-IT

Professional Engineer Registered Engineering Certificate 27880 KEVIN JAMES 12-31-19 ARIZONA U.S.A.

SHEET TITLE: CROSS SECTIONS N, O & P

PROJECT TITLE: PHASE 1 CLOSURE PLANS (ROUGH GRADING) FOR THE INA ROAD CONSTRUCTION DEBRIS LANDFILL

CLIENT: PIMA COUNTY SOLID WASTE MANAGEMENT
5301 W. INA ROAD
TUCSON, ARIZONA 85743
PHONE(520)744-8173 FAX(520)744-4013

TETRA TECH
CONSULTING CIVIL & ENVIRONMENTAL ENGINEERS
3822 E. UNIVERSITY DR. SUITE 2
PHOENIX, AZ 85034 (602) 267-0336

PROJECT NO.	DRAWN BY	CHECKED BY	APP BY
197201840078	T.L. & G.S.	K.J.	D.E.
FILE NO.	DRAWN BY	CHECKED BY	APP BY
K-J 41	T.L. & G.S.	K.J.	G.B.

CADD FILE:

DATE: 07-2019

SCALE:

DRAWING NO. 11 of 16

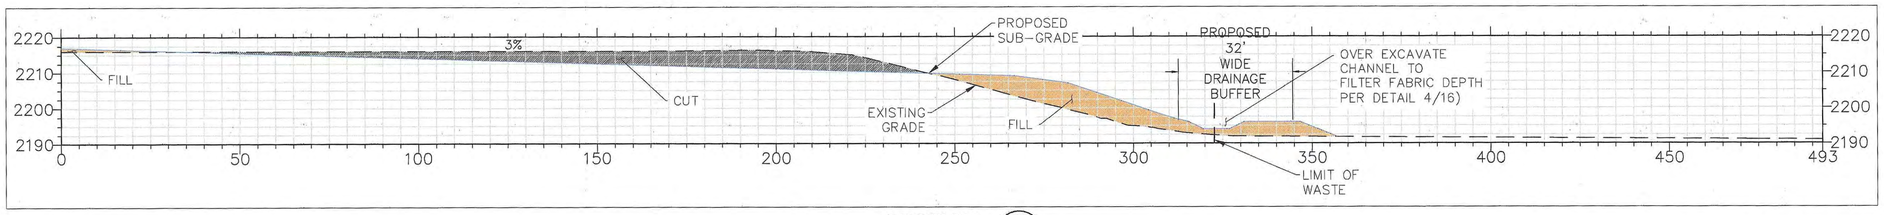

SECTION Q/12
WEST CELL
SCALE: 1"=20'

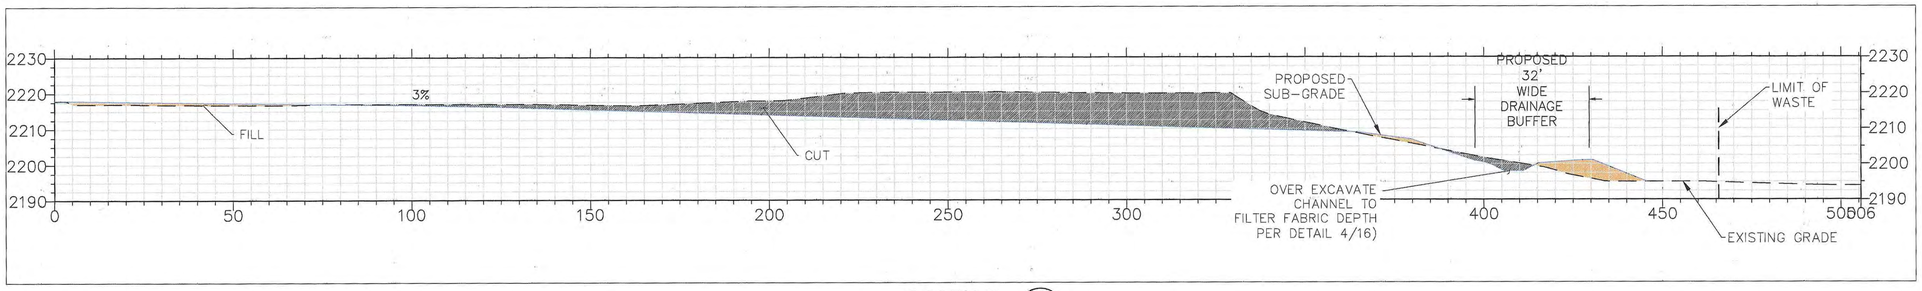

SECTION R/12
WEST CELL
SCALE: 1"=20'

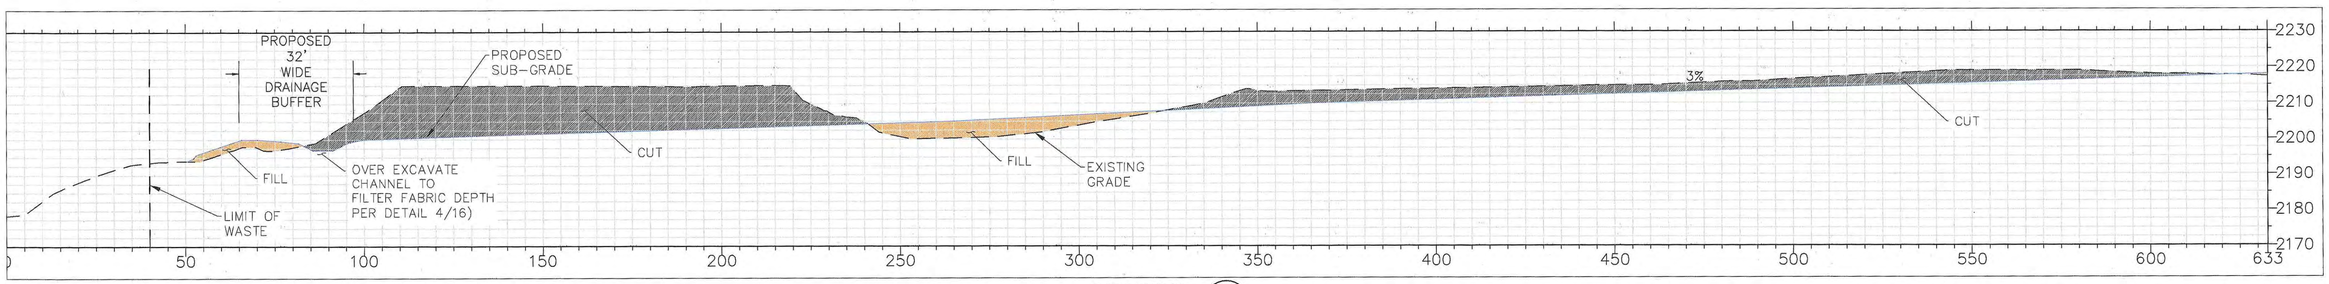

SECTION S/12
WEST CELL
SCALE: 1"=20'

F:\DATA\CLIENTS\PIMA COUNTY\INA ROAD LANDFILL CLOSURE\DRAWINGS\PH 1\IRCL_ROUGH-GRADING-PLANS.DWG

REV	DATE	DESCRIPTION	CK BY

CALL TWO WORKING DAYS BEFORE YOU DIG
BLUE STAKE, INC.
1-800-STAKE-IT

Professional Registered Engineer
CERTIFICATE NO.
27880
KEITH
ARIZONA U.S.A.

SHEET TITLE: CROSS SECTIONS Q, R & S

PROJECT TITLE: PHASE 1 CLOSURE PLANS (ROUGH GRADING) FOR THE INA ROAD CONSTRUCTION DEBRIS LANDFILL

CLIENT: PIMA COUNTY SOLID WASTE MANAGEMENT
5301 W. INA ROAD
TUCSON, ARIZONA 85743
PHONE(520)744-6173 FAX(520)744-4013

TETRA TECH
CONSULTING CIVIL & ENVIRONMENTAL ENGINEERS
3242 E. UNIVERSITY
PHOENIX, AZ 85034 (602) 257-0336

PROJ. NO. 197-2015-0078
DESIGNED BY: K.J., T.L. & G.S.
DRAWN BY: T.L. & G.S.
CHK'D BY: K.J.
QA/QC BY: G.B.
APP'D BY: D.E.

CADD FILE:
DATE: 07-2019
SCALE:
DRAWING NO. 12 of 16