
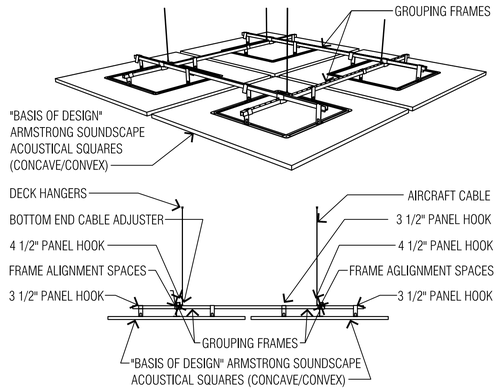



1 SOUNDSCAPES CLOUD DETAILS

Scale: N.T.S.

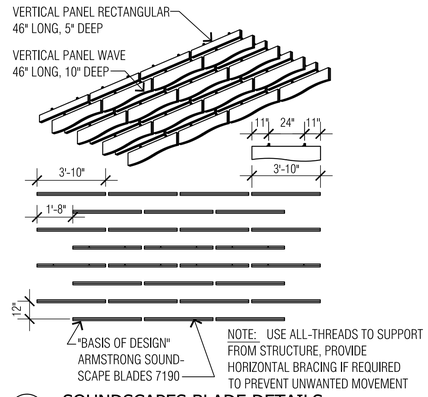


2 SOUNDSCAPES BLADE DETAILS

Scale: N.T.S.

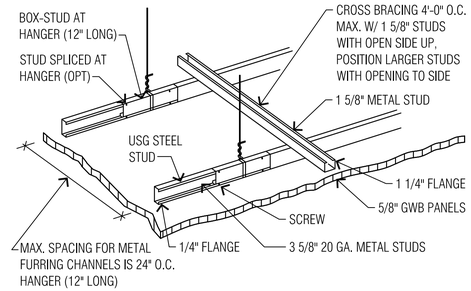


3 USG STEEL STUD CEILING FRAMING

Scale: 1"=1'-0"

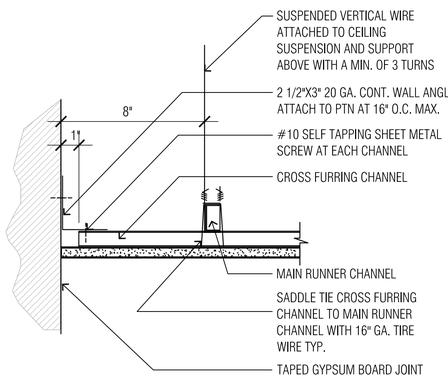


4 CLOSURE AT CROSS FURRING

Scale: 3"=1'-0"

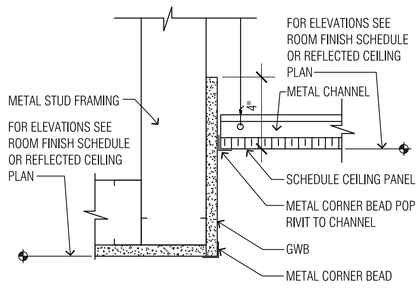


5 CEILING OFFSET AT GWB

Scale: 3"=1'-0"

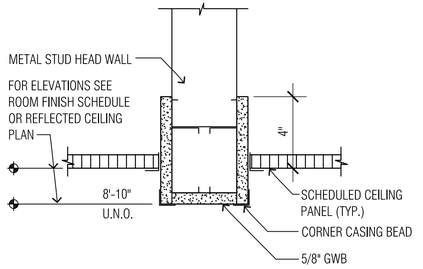


6 HEADER DETAIL

Scale: 3"=1'-0"

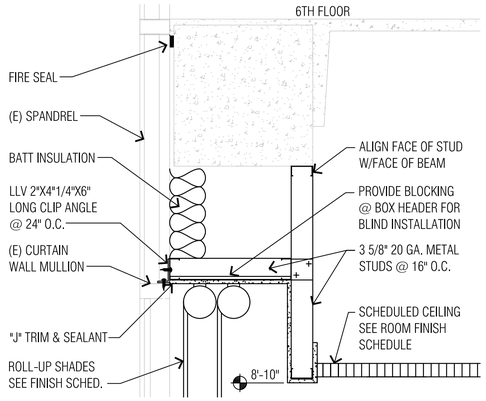

7 SHADE POCKET DETAIL

Scale: 1"=1'-0"

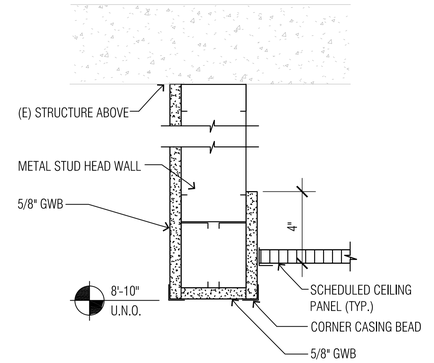

8 HEADER DETAIL @ OPEN SPACE

Scale: 3"=1'-0"

PIMA COUNTY FACILITIES MANAGEMENT, 150 WEST CONGRESS, TUCSON ARIZONA 85701 (520)740-3085

ADMIN WEST FIFTH FLOOR TI
CEILING DETAILS

ADMINISTRATION WEST BUILDING
150 WEST CONGRESS
TUCSON, AZ

SEAL

46921 EDWARD ANTONIO VERGARA II REGISTERED ARCHITECT ARIZONA U.S.A.

THE SEAL OF PIMA COUNTY ARIZONA

REVS:	DATE:
0	

DRWN BY:	SS
CKD BY:	EAV
DATE:	07/22/19
SCALE:	AS NOTED


SHEET NO:

A2.1


9 OF 48

W.O. NUMBER


19*10427

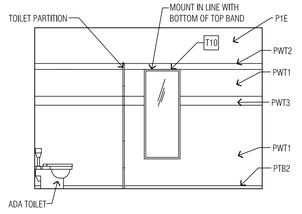


2 INTERIOR ELEVATION
(WOMENS #557) Scale: 1/4" = 1'-0"

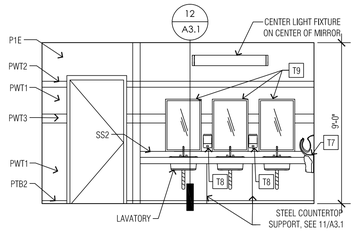


3 INTERIOR ELEVATION
(WOMENS #557) Scale: 1/4" = 1'-0"

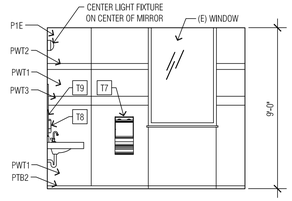


4 INTERIOR ELEVATION
(WOMENS #557) Scale: 1/4" = 1'-0"

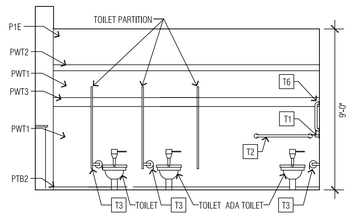


5 INTERIOR ELEVATION
(WOMENS #557) Scale: 1/4" = 1'-0"

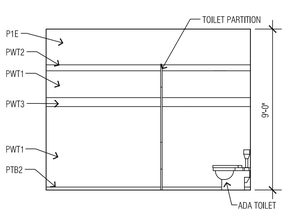

6 INTERIOR ELEVATION
(MENS #558) Scale: 1/4" = 1'-0"

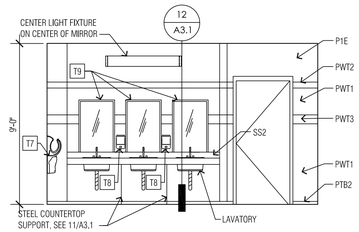


7 INTERIOR ELEVATION
(MENS #558) Scale: 1/4" = 1'-0"

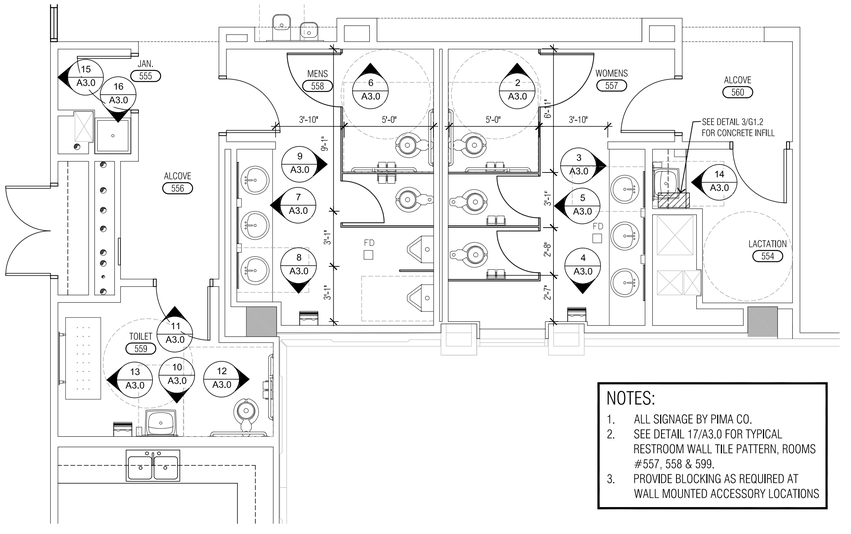


NOTES:
1. ALL SIGNAGE BY PIMA CO.
2. SEE DETAIL 17/A3.0 FOR TYPICAL RESTROOM WALL TILE PATTERN, ROOMS #557, 558 & 599.
3. PROVIDE BLOCKING AS REQUIRED AT WALL MOUNTED ACCESSORY LOCATIONS


1 ENLARGED RESTROOM PLAN
Scale: 1/4" = 1'-0"

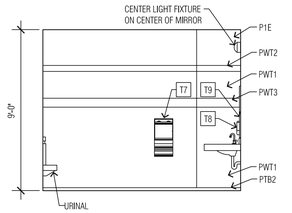


8 INTERIOR ELEVATION
(MENS #558) Scale: 1/4" = 1'-0"

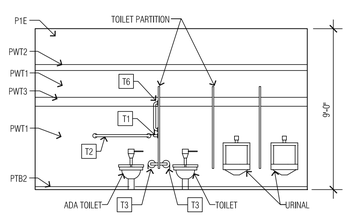


9 INTERIOR ELEVATION
(MENS #558) Scale: 1/4" = 1'-0"

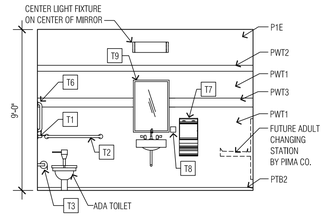


10 INTERIOR ELEVATION
(TOILET #559) Scale: 1/4" = 1'-0"

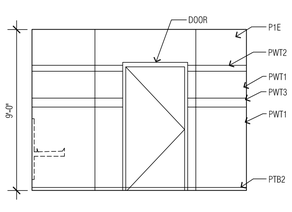


11 INTERIOR ELEVATION
(TOILET #559) Scale: 1/4" = 1'-0"

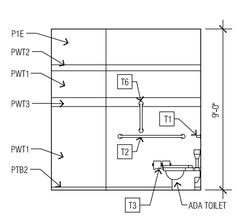


12 INTERIOR ELEVATION
(TOILET #559) Scale: 1/4" = 1'-0"

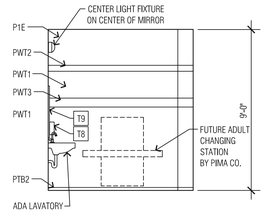


13 INTERIOR ELEVATION
(TOILET #559) Scale: 1/4" = 1'-0"

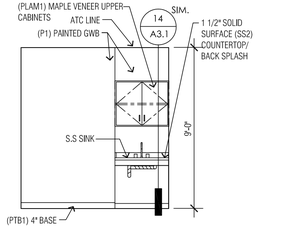


14 INTERIOR ELEVATION
(LACTATION #554) Scale: 1/4" = 1'-0"

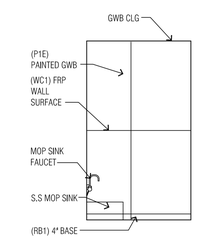

15 INTERIOR ELEVATION
(JANITOR #555) Scale: 1/4" = 1'-0"

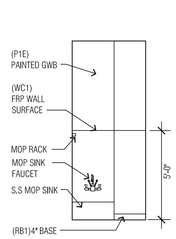


16 INTERIOR ELEVATION
(JANITOR #555) Scale: 1/4" = 1'-0"

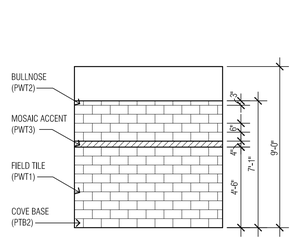

17 RESTROOM WALL TILE PATTERN
Scale: 1/4" = 1'-0"

☐ TOILET ACCESSORIES SCHEDULE

T1	GRAB BAR - 36" LONG	SECTION 10800	T6	GRAB BAR - 18" VERTICAL	SECTION 10800	T10	MIRROR (60"H x 24"W)	SECTION 08800
T2	GRAB BAR - 42" LONG	SECTION 10800	T7	HAND DRYER	SECTION 102800	T12	HAT & COAT HOOK	SECTION 10800
T3	TOILET TISSUE DISPENSER	BY PIMA CO. (O.F.O.I)	T8	SOAP DISPENSER	BY PIMA CO. (O.F.O.I)	T13	SANITARY NAPKIN DISPOSAL	SECTION 10800
T5	PAPER TOWEL DISPENSER	BY PIMA CO. (O.F.O.I)	T9	MIRROR (36"H x 24"W)	SECTION 08800	T16	SANITARY NAPKIN DISPENSER	BY PIMA CO. (O.F.O.I.)

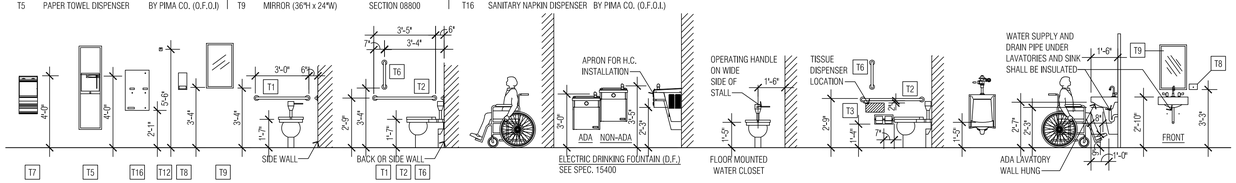

18 TOILET ACCESSORIES MOUNTING DATA
Scale: 1/4" = 1'-0"

PIMA COUNTY FACILITIES MANAGEMENT, 150 WEST CONGRESS, TUCSON ARIZONA 85701 (520)740-3085

ADMIN WEST FIFTH FLOOR TI
ENLARGED PLAN & INT. ELEVATIONS

ADMINISTRATION WEST BUILDING
150 WEST CONGRESS
TUCSON, AZ

SEAL





REVS: DATE:
0

DRWN BY: SS
CKD BY: EAV
DATE: 07/22/19
SCALE: AS NOTED
SHEET NO:
A3.0
10 OF 48
W.O. NUMBER
19*10427