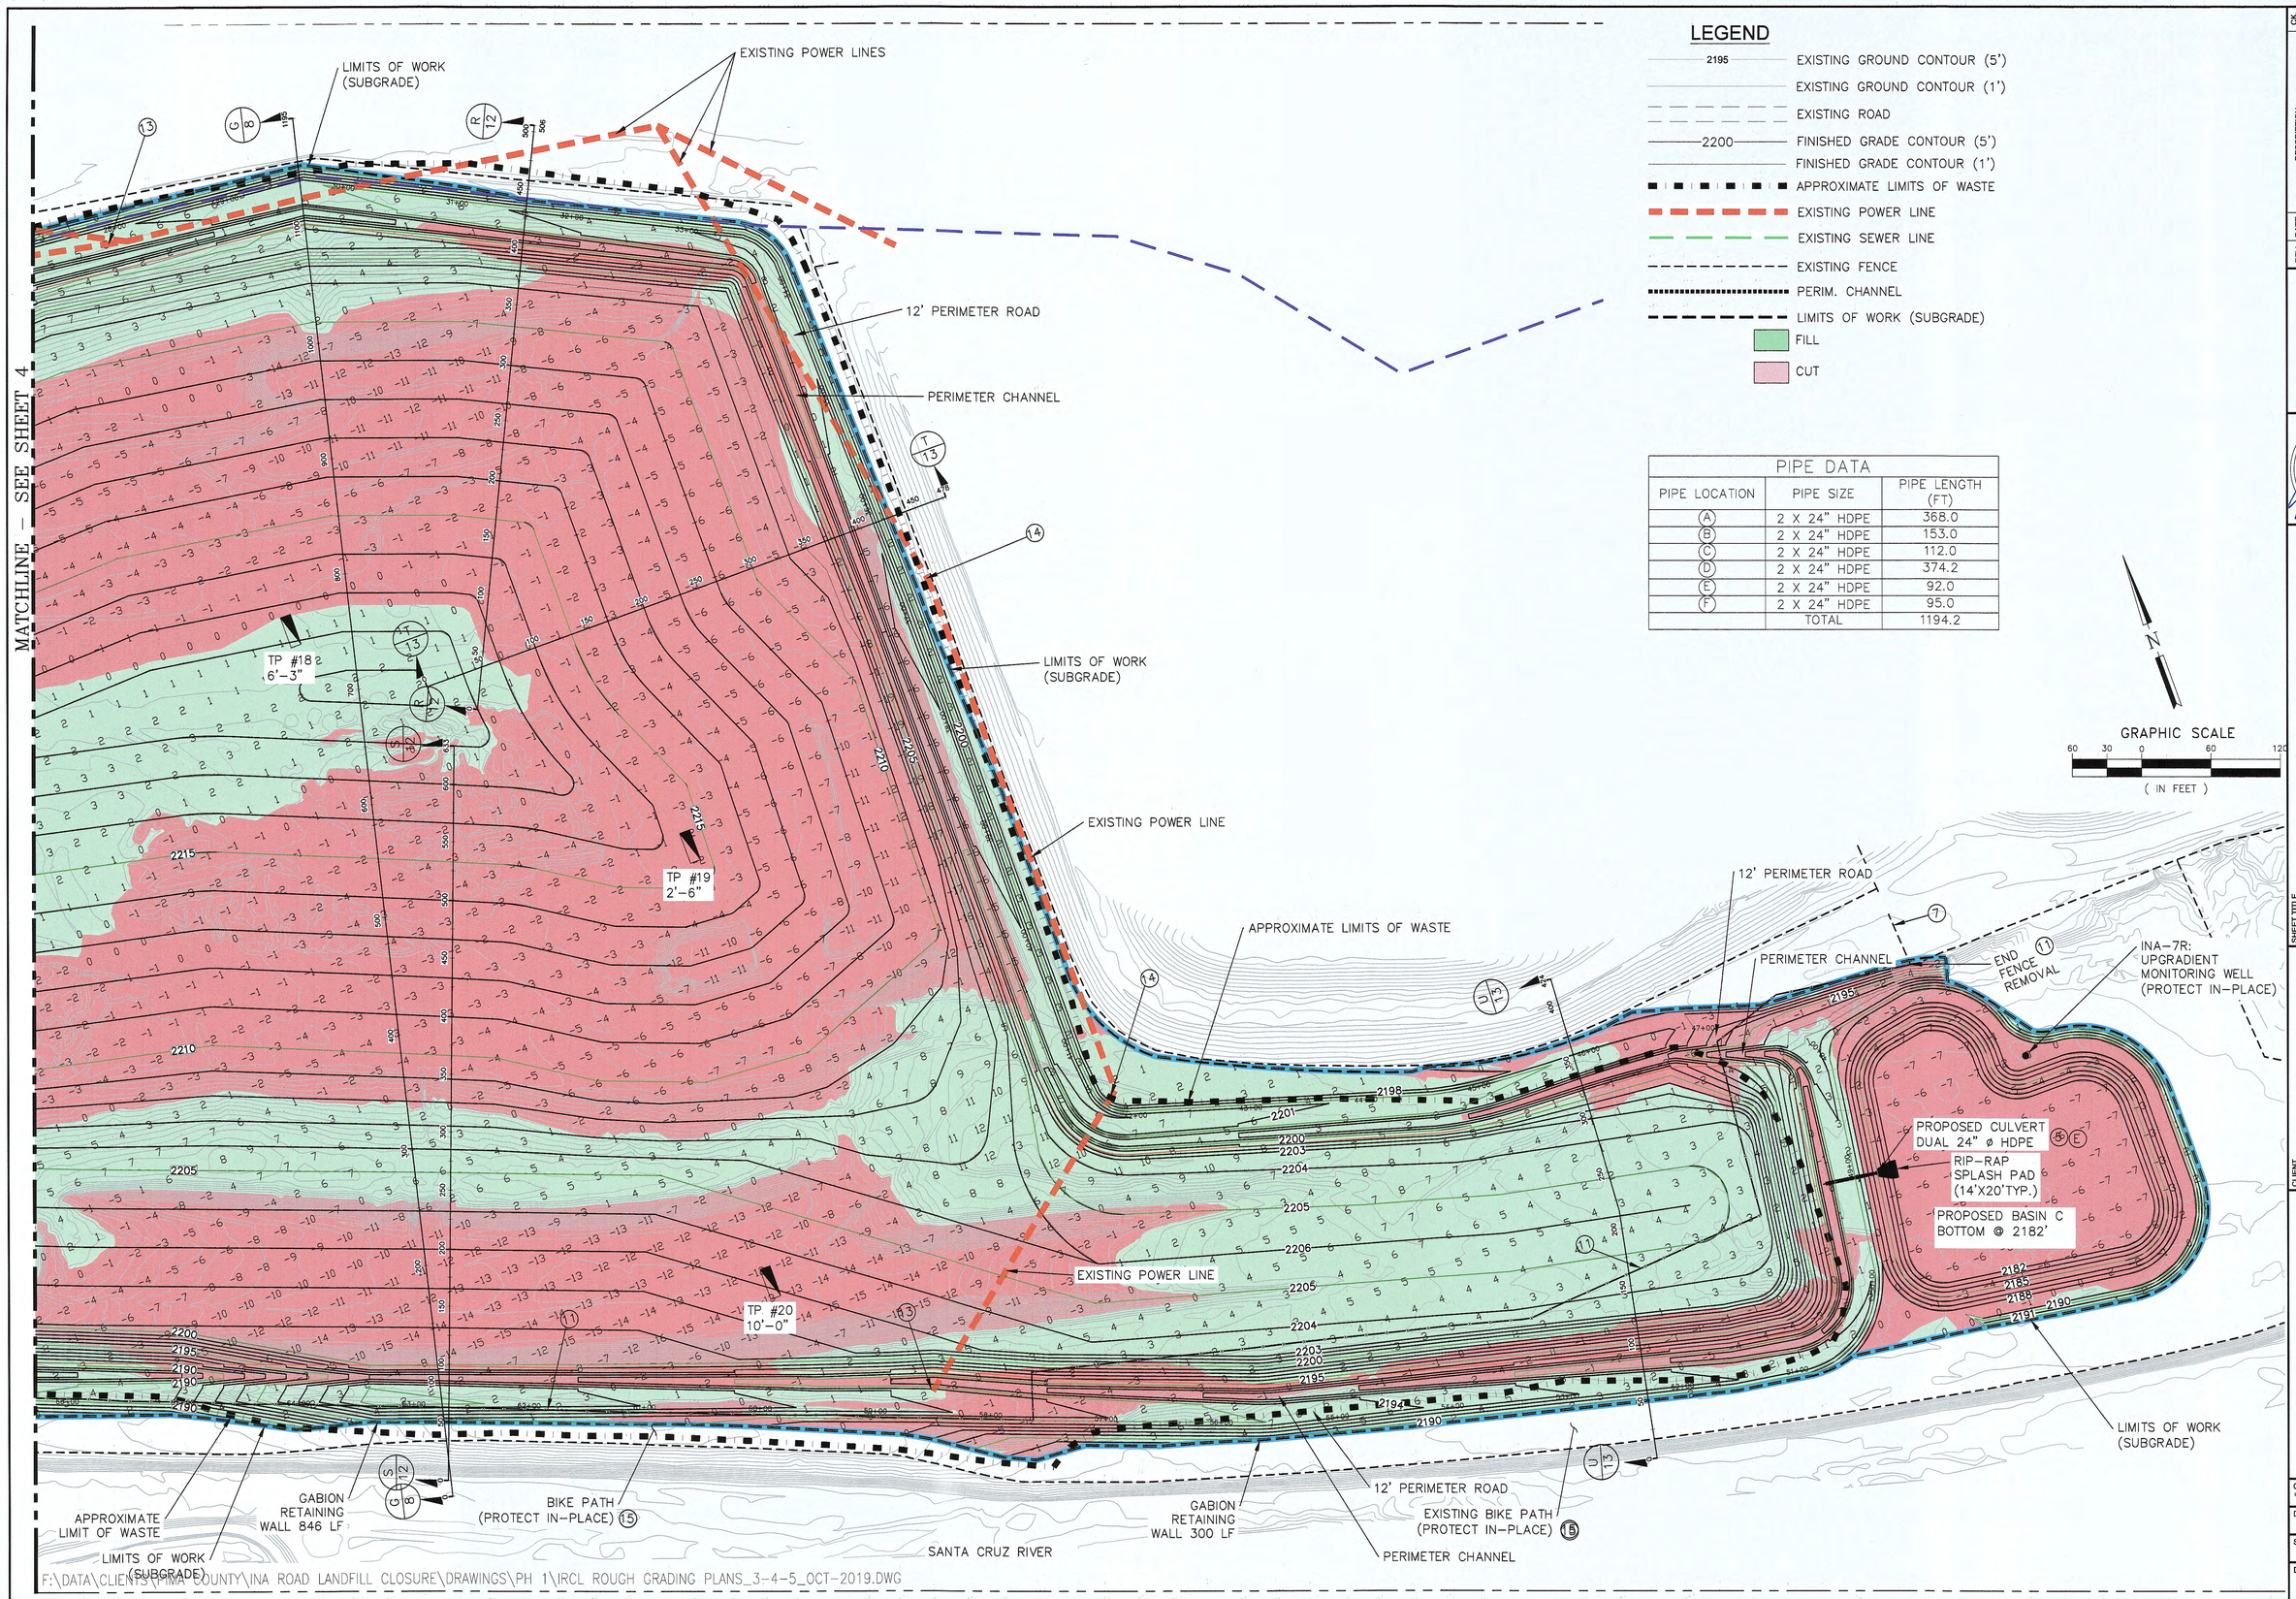

LEGEND

- 2195 — EXISTING GROUND CONTOUR (5')
- EXISTING GROUND CONTOUR (1')
- EXISTING ROAD
- 2200 — FINISHED GRADE CONTOUR (5')
- FINISHED GRADE CONTOUR (1')
- APPROXIMATE LIMITS OF WASTE
- EXISTING POWER LINE
- EXISTING SEWER LINE
- EXISTING FENCE
- PERIM. CHANNEL
- LIMITS OF WORK (SUBGRADE)
- FILL
- CUT

PIPE DATA		
PIPE LOCATION	PIPE SIZE	PIPE LENGTH (FT)
A	2 X 24" HDPE	368.0
B	2 X 24" HDPE	153.0
C	2 X 24" HDPE	112.0
D	2 X 24" HDPE	374.2
E	2 X 24" HDPE	92.0
F	2 X 24" HDPE	95.0
	TOTAL	1194.2

GRAPHIC SCALE
60 30 0 60 120
(IN FEET)

REV.	DATE	DESCRIPTION	CK BY

CALL TWO WORKING DAYS BEFORE YOU DIG 1-800-STAKE-IT

Professional Registered Engineer (Civil) CERTIFICATE NO. 27883 KEITH E. JOHNSON Date Signed 10-4-19 ARIZONA U.S.A.

SHEET TITLE: DETAILED FINAL GRADING CUT AND FILL PLAN

PROJECT TITLE: PHASE 1 CLOSURE PLANS (ROUGH GRADING) FOR THE INA ROAD CONSTRUCTION DEBRIS LANDFILL

CLIENT: PIMA COUNTY SOLID WASTE MANAGEMENT
5301 W. INA ROAD
TUCSON, ARIZONA 85743
PHONE(520)744-4617 FAX(520)744-4013

TETRA TECH
CONSULTING, CIVIL & ENVIRONMENTAL ENGINEERS
3727 E. BROADWAY, SUITE 7
PHOENIX, AZ 85034 (602) 267-0336

PROJ. NO.	DWN. BY:	CHK. BY:	APP. BY:
112-197-2018-0076	K.J. T.L. & G.S.	K.J.	D.E.

CADD FILE: IRCL ROUGH GRADING PLANS_3-4-5_OCT-2019.DWG

DATE: 10-2019

SCALE: AS SHOWN

DRAWING NO. 5 of 16